

6000 BABCOCK BOULEVARD

Pittsburgh, PA 15237
Ross Township, Allegheny County

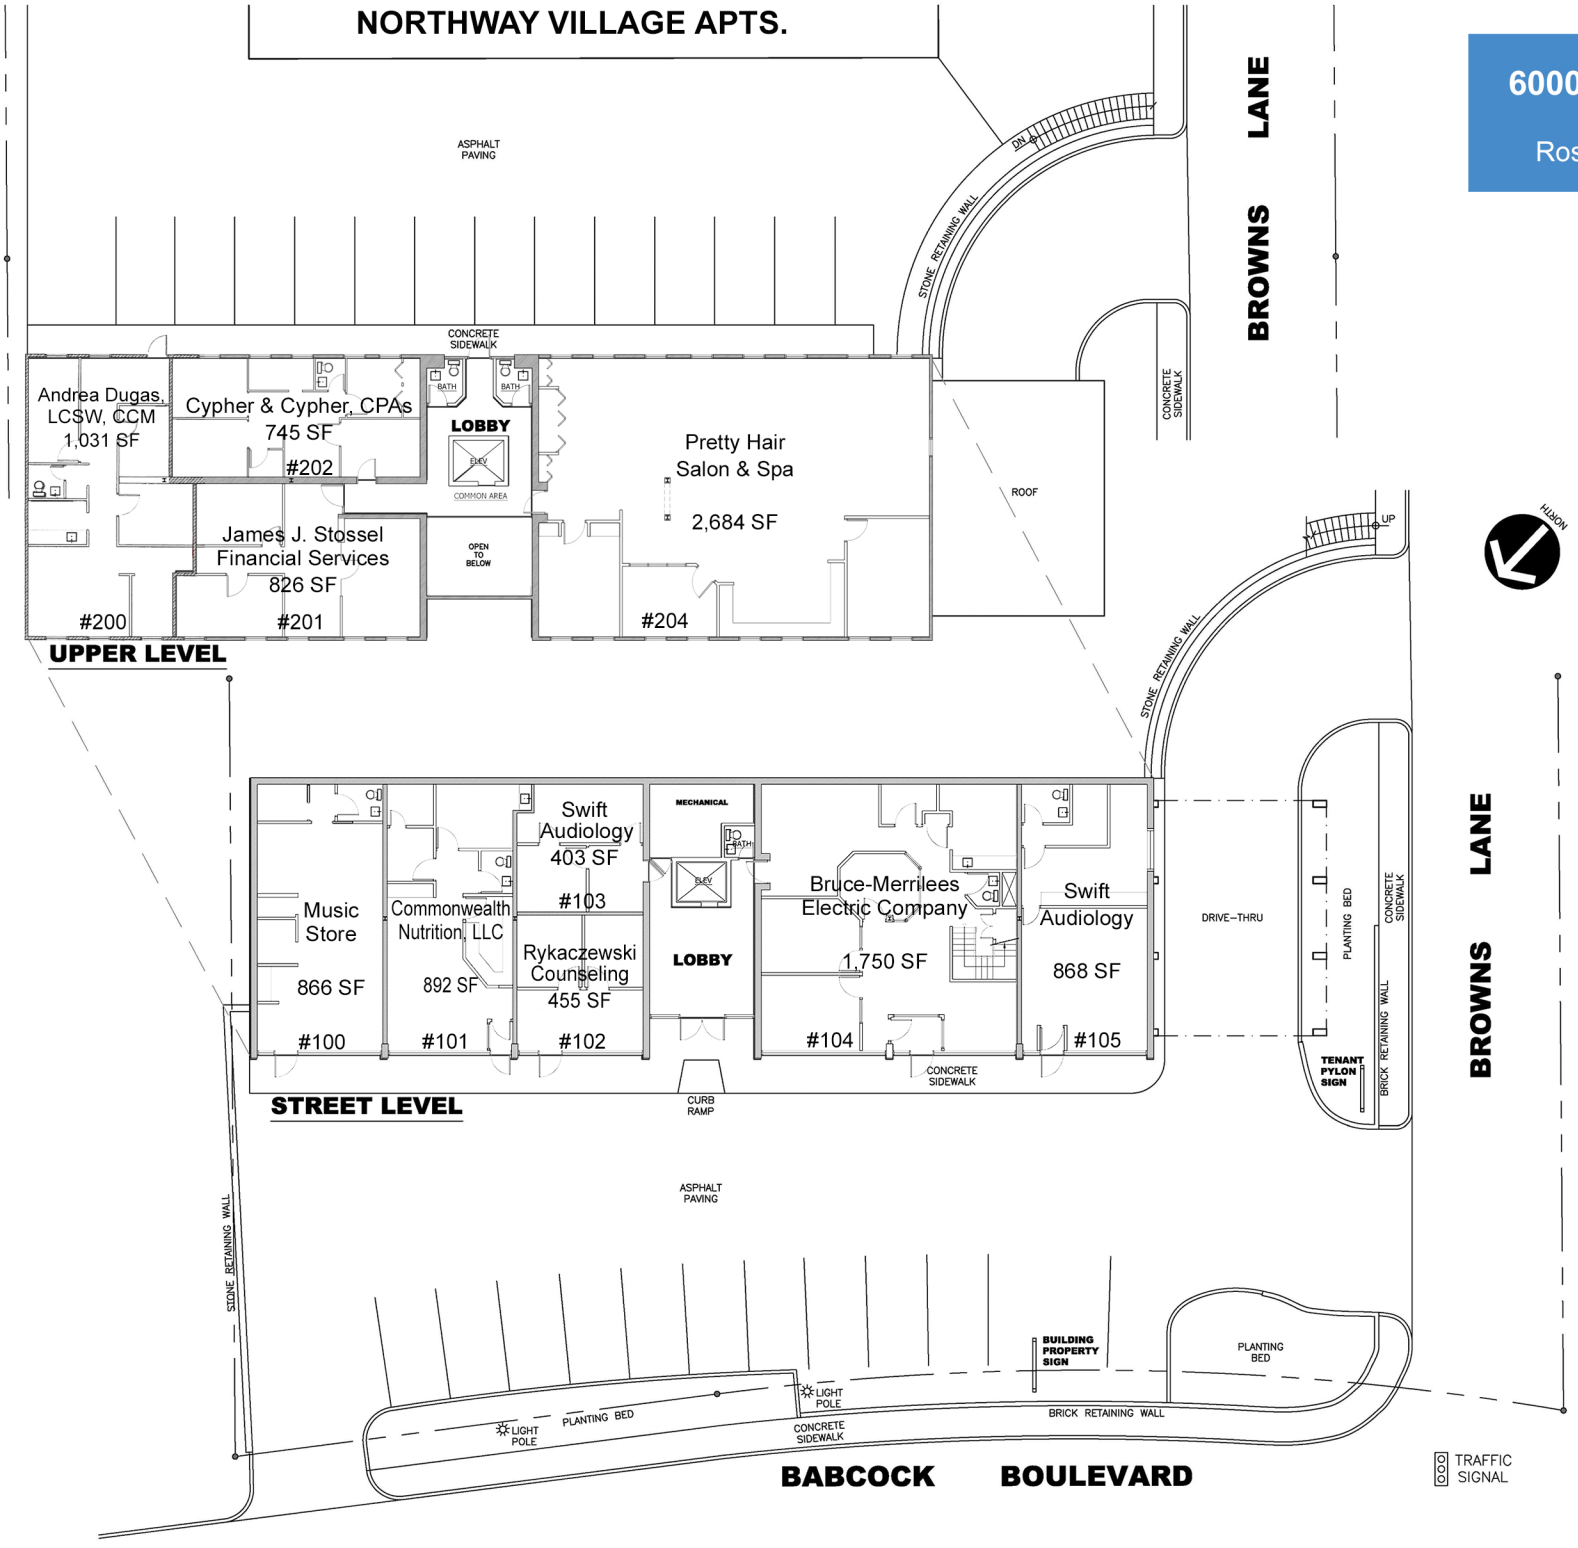

union Real Estate

UNION REAL ESTATE
One Oxford Center
301 Grant St. Suite 1250
Pittsburgh, PA 15219
Phone: 412-288-7800
Fax: 412-288-7813
www.unionrealestate.com

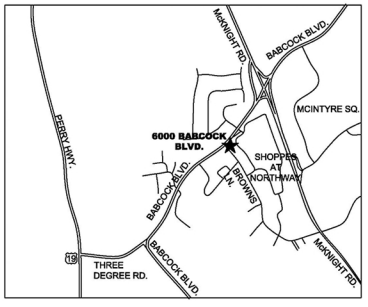

6000 BABCOCK BOULEVARD STATISTICS

PROPERTY ACREAGE	.4970 ACRES
TOTAL SQUARE FOOTAGE	10,520 S.F.
NUMBER OF RETAIL SUITES	10
NUMBER OF PARKING SPACES	26
MUNICIPALITY	ROSS TOWNSHIP 15237
COUNTY	ALLEGHENY COUNTY

SITE PLAN
SCALE: 1" = 10'

6000 BABCOCK BOULEVARD

6000 BABCOCK BOULEVARD PITTSBURGH, PA 15237

DUNN AND ASSOCIATES, INC.
5813 FORBES AVENUE, PITTSBURGH, PA 15217